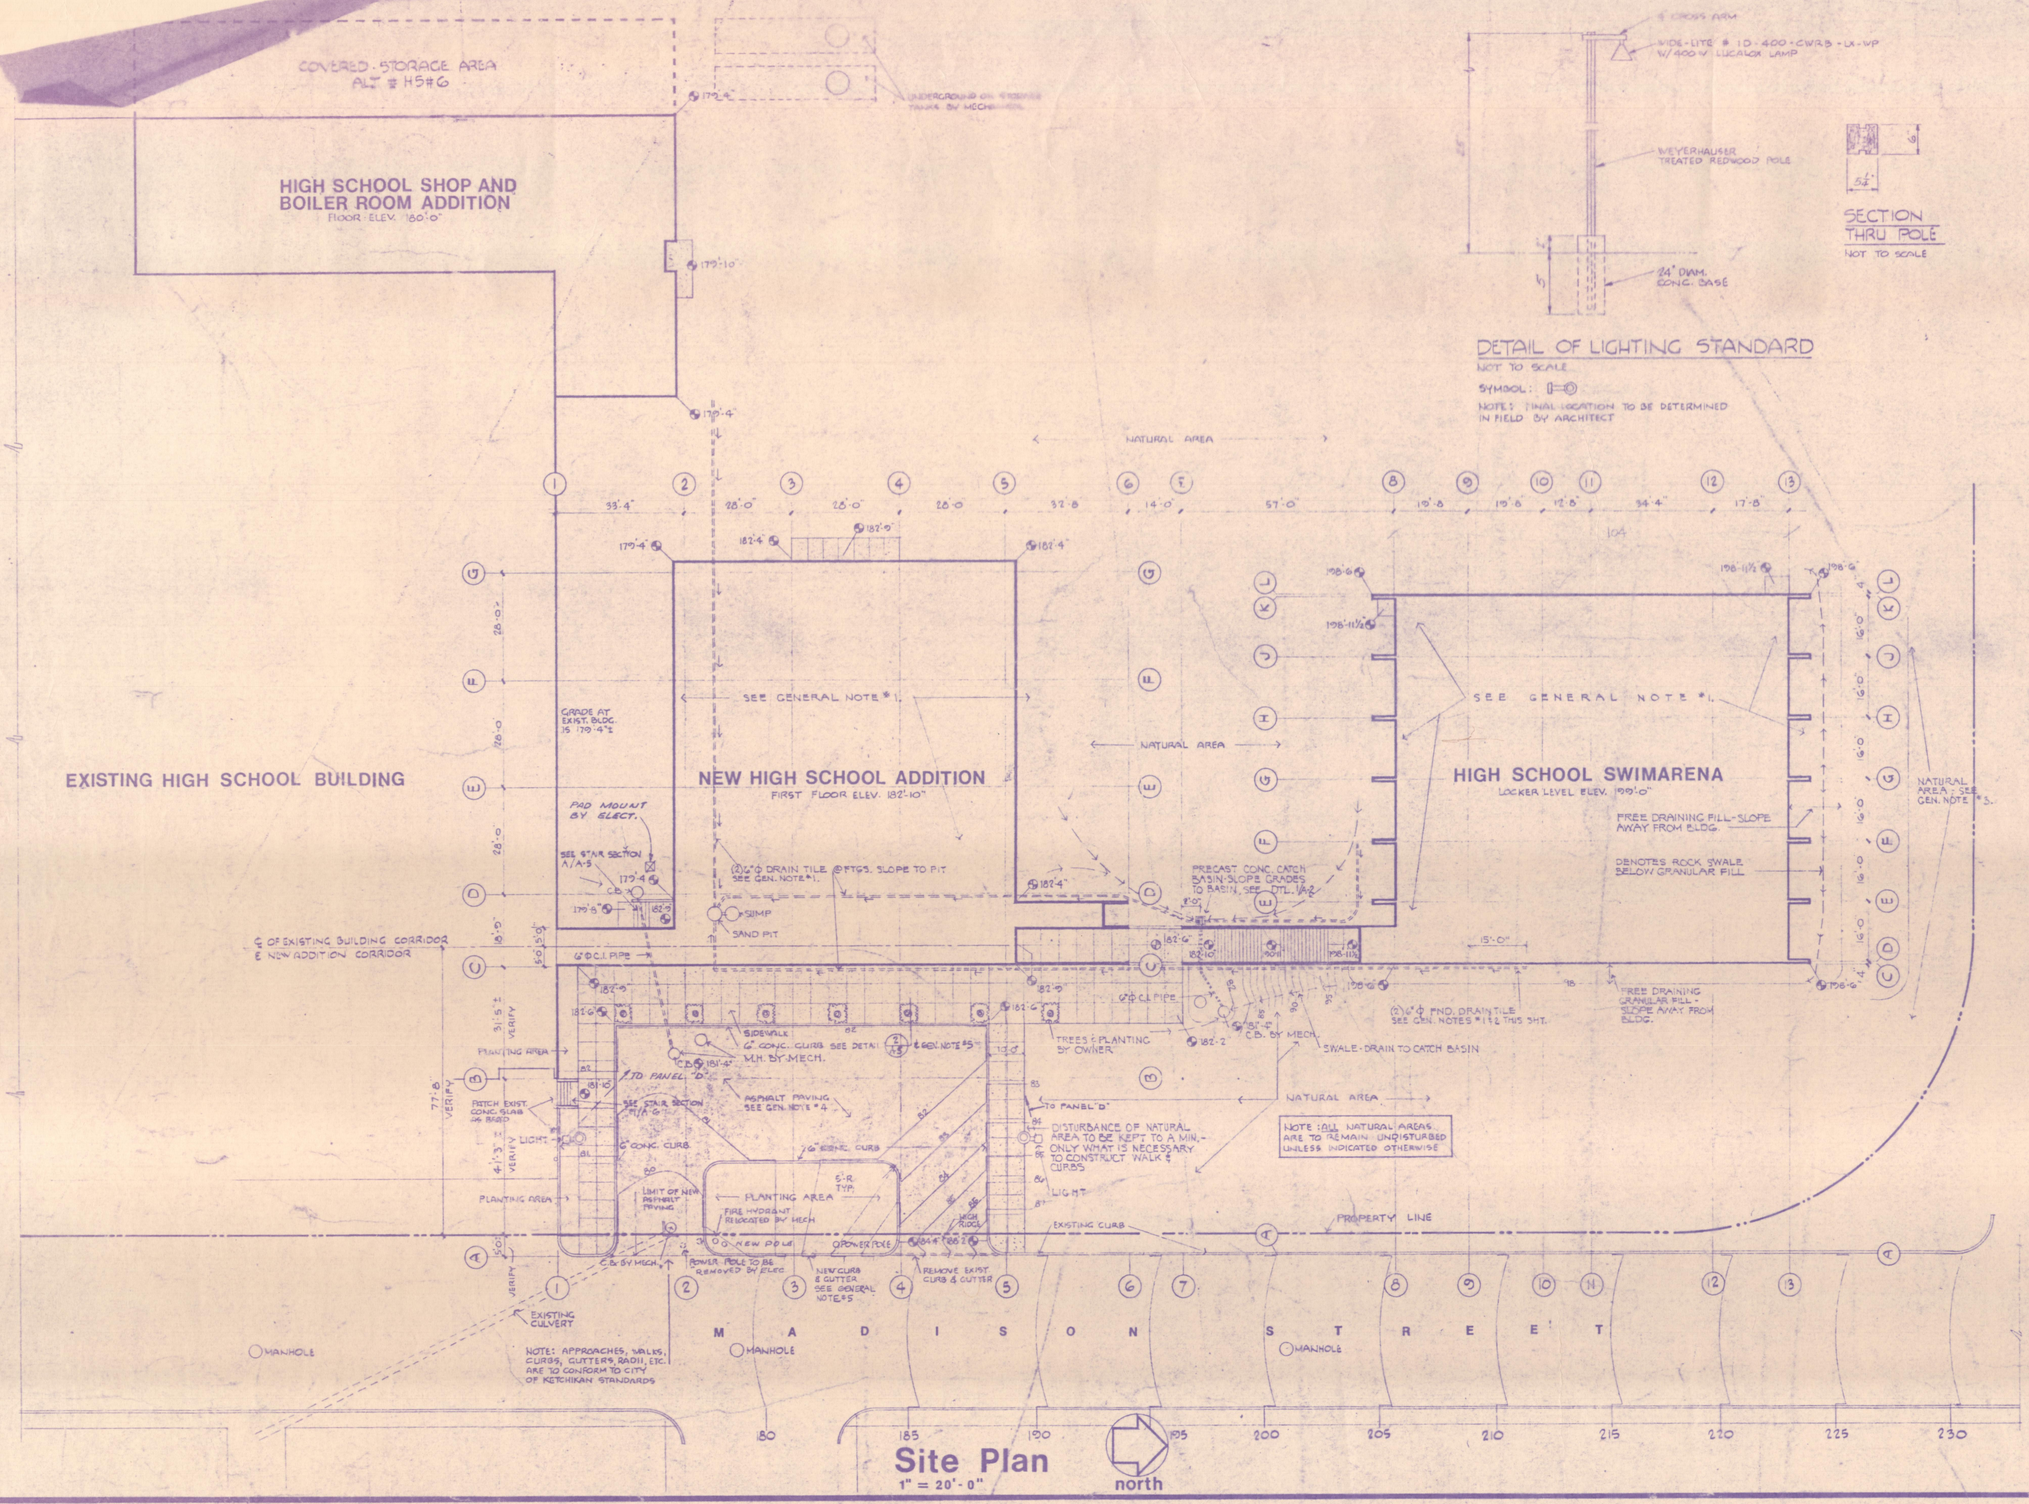

Site Plan
1" = 20'-0"

DETAIL OF LIGHTING STANDARD
NOT TO SCALE
SYMBOL:
NOTE: FINAL LOCATION TO BE DETERMINED IN FIELD BY ARCHITECT

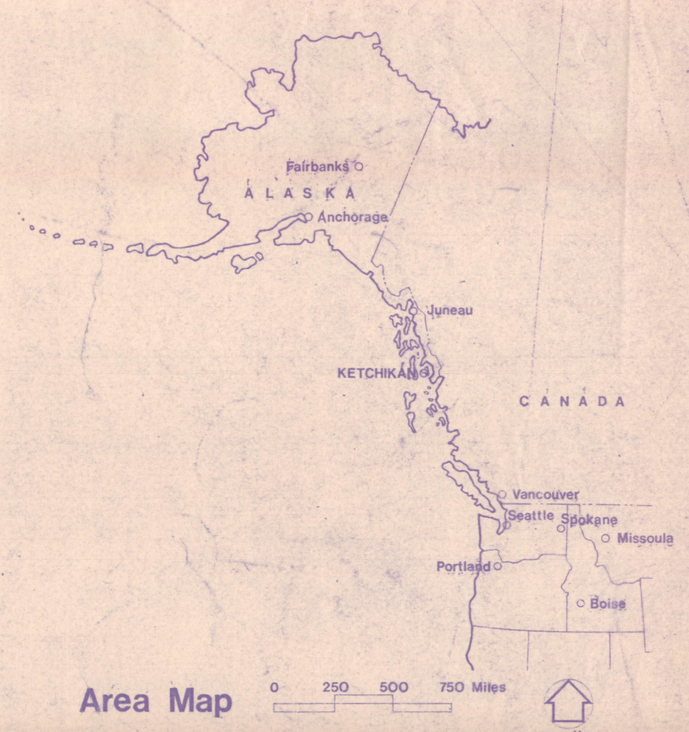

Area Map

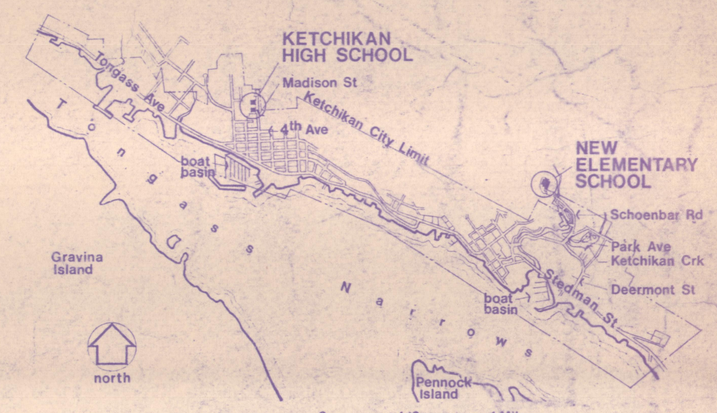

Vicinity Map

GENERAL NOTES

1. FLOOR OF EXCAVATIONS (OR TRENCHES & SLOPES) TILE SO THAT NO WATER IS ALLOWED TO POND UNDER ANY OF THE STRUCTURES.
2. UTILITY LINES TO BE INSTALLED AS CLOSE AS POSSIBLE TO THE SWIM-ARENA FND. WALL TO MINIMIZE DISTURBANCE OF THE NATURAL AREA.
3. PROTECT ALL NATURAL AREAS AS NECESSARY WITH BARRICADES.
4. ADVISE ARCHITECT OF ANY DISCREPENCIES PRIOR TO SETTING OF GRADES FOR SITE CONSTRUCTION.
5. NEW INTEGRAL CURB & GUTTER PER CITY OF KETCHIKAN DETAIL ST-3 TO BE CONSTRUCTED OUTSIDE OR SUBTERMINATED AT THE PROPERTY LINE. THE REMAINDER OF CURBS NOTED TO BE PER DETAIL 2/A-5.

DRAWING INDEX

Architectural

HIGH SCHOOL ACADEMIC ADDITION
A-1 SITE PLAN, INDEX & SITE MAPS *
A-2 FIRST FLOOR PLAN & FINISH SCHEDULE
A-3 SECOND FLOOR PLAN & FINISH SCHEDULE
A-4 EXTERIOR ELEVATIONS & DETAILS
A-5 BUILDING SECTIONS & ROOM ELEVATIONS
A-6 WALL SECTIONS, DETAILS
A-7 WALL SECTIONS, DETAILS
A-8 COMPONENT SCHEDULE
A-9 DOOR, ENTRANCE, WINDOW, RELITE & MISC. DETAILS
A-10 REFLECTED CEILING PLANS, ROOF PLAN & DETAILS

HIGH SCHOOL SCIENCE & GUIDANCE REMODELING
A-1 FLOOR PLAN - SECTIONS - ELEVATIONS

HIGH SCHOOL SWIMARENA
A-1 SITE PLAN, INDEX & SITE MAPS *
A-2 TUNNEL PLAN, LOCKER LEVEL PLAN, INTERIOR ELEVATIONS
A-3 POOL LEVEL PLAN 1/4" CONCESSION, SAUNA PLANS & DETAILS
A-4 BUILDING ELEVATIONS & BUILDING SECTIONS
A-5 BUILDING SECTIONS, WALL SECTIONS, DETAILS
A-6 WALL SECTIONS
A-7 REFLECTED CEILING PLANS, BUILDING DETAILS
A-8 BUILDING DETAILS, ROOM FINISH SCHEDULE
A-9 SWIMMING POOL PLAN & SECTIONS
A-10 SWIMMING POOL PLAN, SECTIONS, & DETAILS
A-11 SWIMMING POOL MECHANICAL PLAN & DETAILS

HIGH SCHOOL VOCATIONAL ADDITION
A-1 FLOOR PLAN, ROOM FINISH SCHEDULE & EQUIPMENT SCHEDULE
A-2 EXTERIOR ELEVATIONS & BUILDING SECTIONS
A-3 WALL SECTIONS & DETAILS

SITE INFORMATION
AS-1 HIGH SCHOOL ADDITION & SWIMARENA GRADE PLAN (FOR INFORMATION ONLY)

* SAME DRAWING

Structural

HIGH SCHOOL ACADEMIC ADDITION
S-1 STRUCTURAL FOUNDATION PLAN, MAIN FLOOR & TUNNEL LEVEL, DETAILS
S-2 STRUCTURAL FRAMING PLANS, SECOND FLOOR & ROOF, SECTIONS & DETAILS
S-3 STRUCTURAL SECTIONS & DETAILS, PLYWOOD PANELS
S-4 STRUCTURAL SECTIONS & DETAILS

HIGH SCHOOL SWIMARENA
S-1 STRUCTURAL FOUNDATION PLAN LOCKER LEVEL & TUNNEL LEVEL, NOTES & DET'LS
S-2 STRUCTURAL FOUNDATION PLAN POOL LEVEL, SECTIONS & DETAILS
S-3 STRUCTURAL FRAMING PLAN ROOF LEVEL, SECTIONS & DETAILS
S-4 STRUCTURAL SECTIONS & DETAILS

HIGH SCHOOL VOCATIONAL ADDITION
S-1 STRUCTURAL FRAMING PLAN, FOUNDATION & FLOOR, WALL SECTIONS & DET'LS
S-2 STRUCTURAL FRAMING PLAN ROOF, SECTIONS & DETAILS

Mechanical

HIGH SCHOOL ACADEMIC & VOCATIONAL ADDITIONS AND SWIMARENA.
M-1 H.S. SITE PLAN LEGENDS, SCHEDULES FOR ACADEMIC & VOCATIONAL ADDN'S & SWIMARENA
M 2 H.S. ACADEMIC ADD'N FOUNDATION PLAN & DET'LS, SCHEDULES FOR ACAD. ADD'NS & SWIM'A
M 3 H.S. ACADEMIC ADDITION, PLUMBING & HEATING FLOOR PLANS & DETAILS
M 4 H.S. ACADEMIC ADDITION VENTILATION FLOOR PLANS & DETAILS
M 5 H.S. ACADEMIC ADDITION FIRE SPRINKLING FLOOR PLANS & SECTIONS
M 6 H.S. SWIMARENA FOUNDATION PL. & SECT. DETAILS FOR ACADEMIC ADD'NS & SWIMARENA
M 7 H.S. SWIMARENA PLUMBING PLS., DETAILS FOR ACADEMIC ADD'N & SWIMARENA
M 8 H.S. SWIMARENA HEATING & VENTILATION PLANS, SECTIONS & DETAILS
M 9 H.S. SWIMARENA FIRE SPRINKLING PLANS & SECTIONS
M 10 H.S. VOCATIONAL ADDITION, BOILER ROOM PLAN & SECTIONS
M 11 H.S. VOCATIONAL ADDITION, FOUNDATION PLAN & DETAILS
M 12 H.S. VOCATIONAL ADDITION, FLOOR PLAN - PLUMBING & HEATING DETAILS
M 13 H.S. VOCATIONAL ADDITION, FLOOR PLAN - VENTILATION, SECTIONS & DETAILS

HIGH SCHOOL SCIENCE & GUIDANCE REMODELING
M 14 H.S. SCIENCE & GUIDANCE REMODELING FLOOR PLAN SECTIONS & DETAILS

Electrical

ALL HIGH SCHOOL PROJECTS
E-1 TITLE SHEET, LEGEND, LIGHTING FIXTURE SCHEDULE

HIGH SCHOOL ACADEMIC ADDITION
E-2 TUNNEL PLAN, ELECTRICAL RISER PLANS & DETAILS
E-3 FIRST FLOOR PLAN & REFLECTED CEILING PLAN, ELECTRICAL
E-4 SECOND FLOOR PLAN & REFLECTED CEILING PLAN, ELECTRICAL

HIGH SCHOOL SWIMARENA
E-2 LOCKER LEVEL PLAN & TUNNEL PLAN, ELECTRICAL
E-3 POOL LEVEL PLAN AND SECTIONS, ELECTRICAL

HIGH SCHOOL VOCATIONAL ADDITION
E-2 LIGHTING & POWER ELECTRICAL PLAN

HIGH SCHOOL SCIENCE & GUIDANCE REMODELING
E-2 EXISTING & NEW ELECTRICAL FLOOR PLAN

High School Additions

Ewelt & Saxton
321 Symons Building
Spokane, Washington 99204
Telephone: (509) 624-9161
Structural Engineers

Marque, Clerc & Riley
North 2310 Monroe Street
Spokane, Washington 99205
Telephone: (509) 326-8770
Mechanical Engineers

Joseph M. Doyle & Associates
South 112 Jefferson Street
Spokane, Washington 99204
Telephone: (509) 838-4477
Electrical Engineers

Howard L. Bigelow
2910 - 12th Avenue
Seattle, Washington 98144
Telephone: (206) 325-8321
Swimming Pool Consultant

Robin M. Towne & Associates, Inc.
105 Nor Apt Building
Seattle, Washington 98103
Telephone: (213) 625-3113
Acoustics Consultant

The Office of
Kenneth W. Brooks, A.I.A. Architect

STATE OF ALASKA
KENNETH W. BROOKS
No. 1698
REGISTERED ARCHITECT

drawn	DRB	checked	KWB

project: PHASE 1 SCHOOLS
GATEWAY BOROUGH SCHOOL DISTRICT
KETCHIKAN GATEWAY BOROUGH, ALASKA

scale	AS NOTED	date	25 [illegible]

drawing title: SCHOOL ADDS