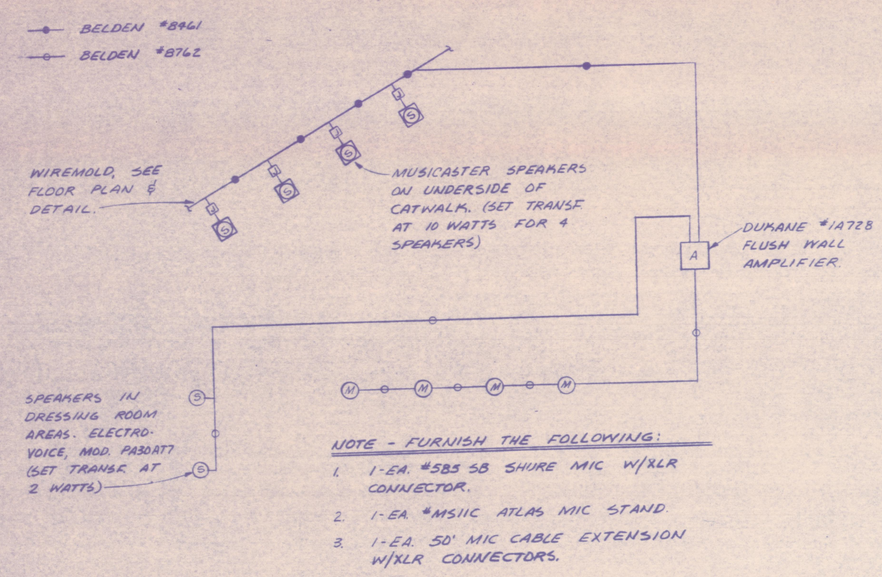

NOTE - FURNISH THE FOLLOWING:

1. 1-EA. #583 SB SHURE MIC W/XLR CONNECTOR.
2. 1-EA. #MS11C ATLAS MIC STAND.
3. 1-EA. 50' MIC CABLE EXTENSION W/XLR CONNECTORS.

SWIMARENA P.A. SYSTEM

N.T.S.

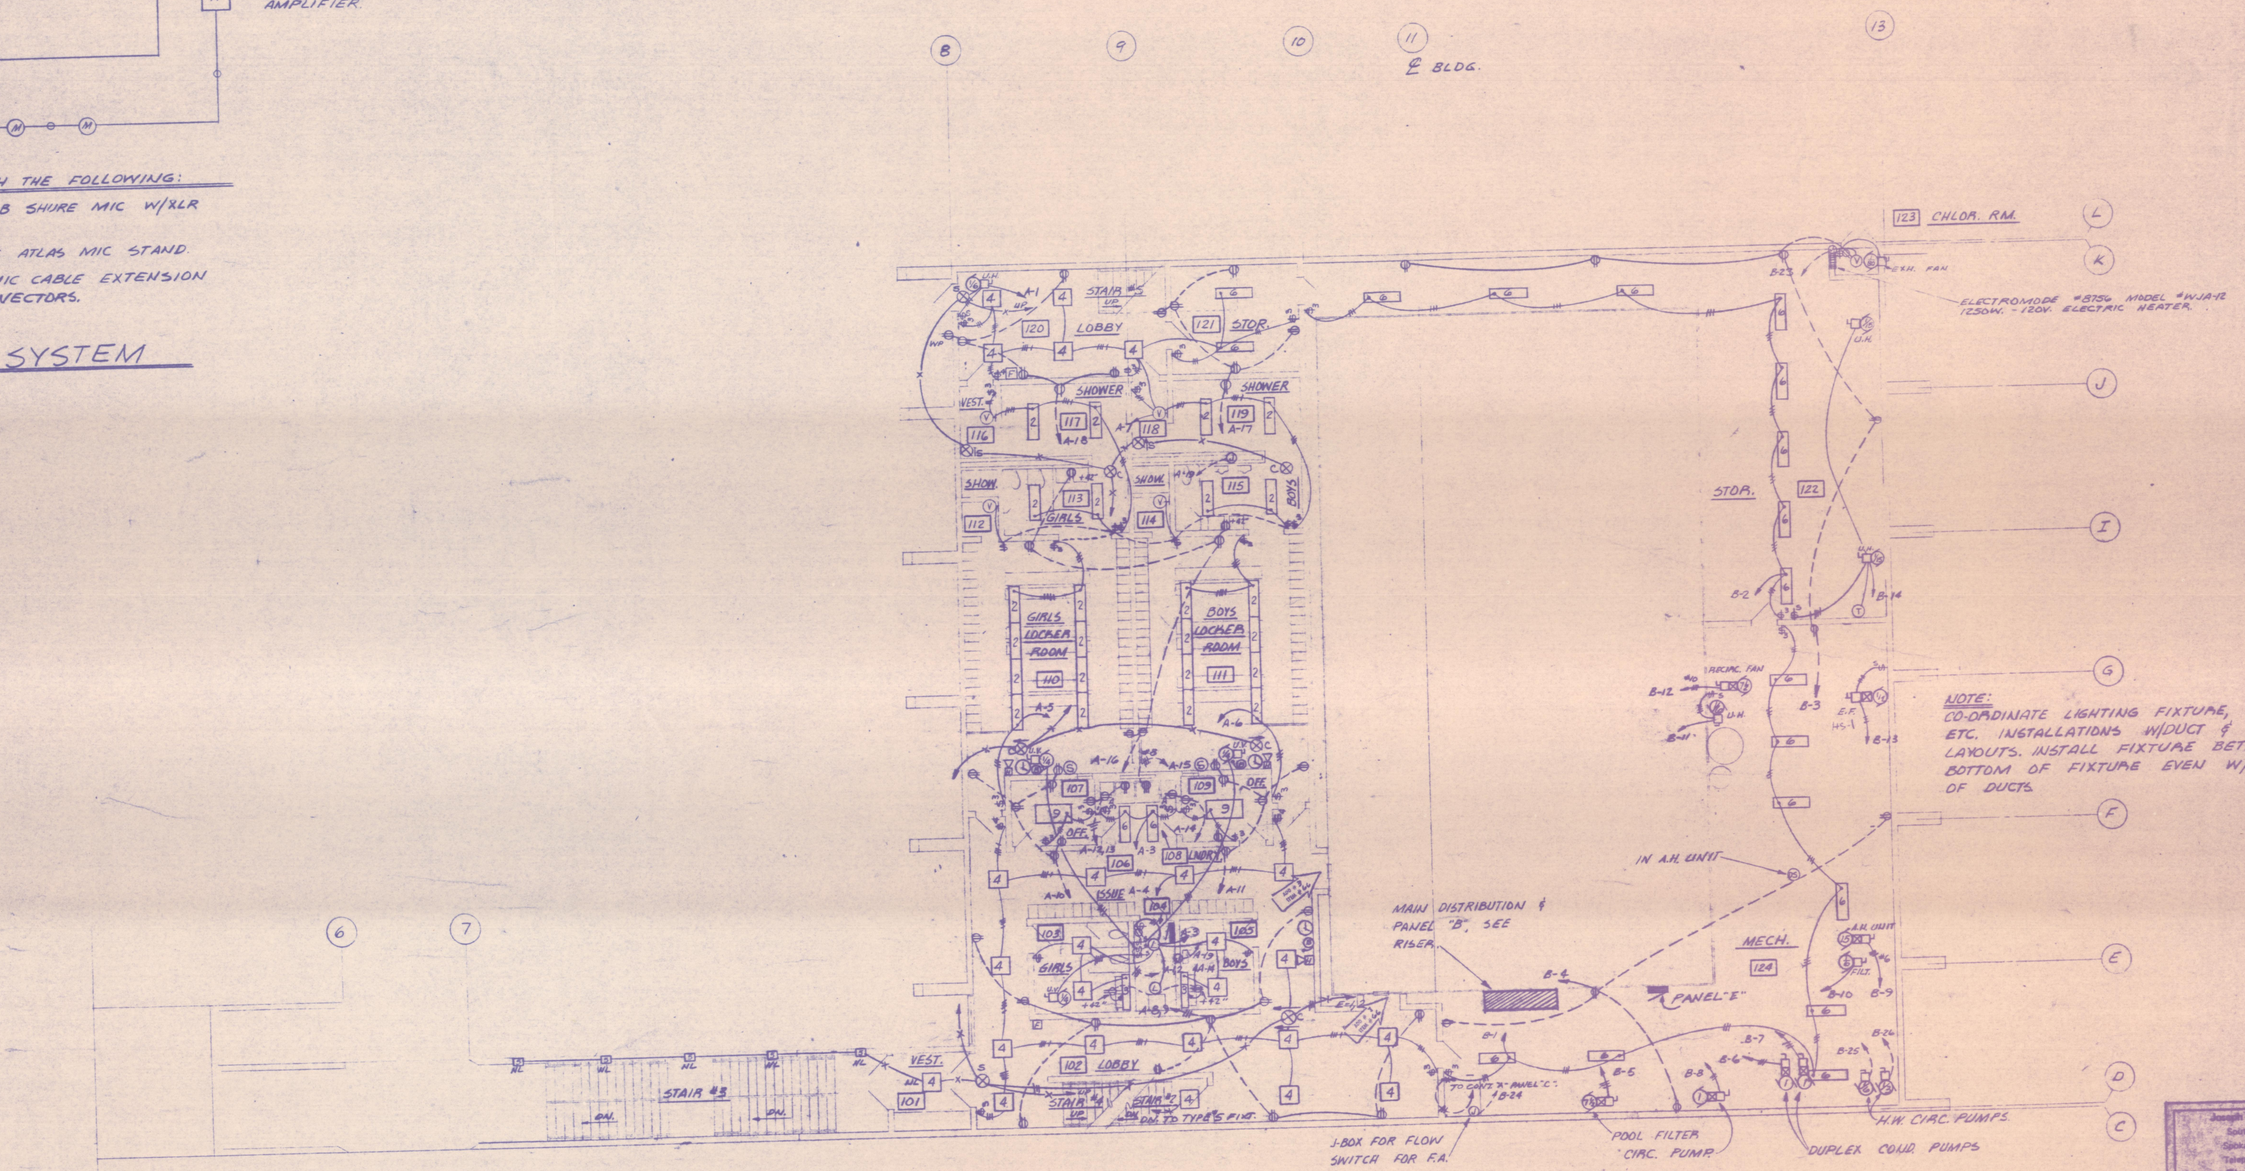

LOCKER LEVEL

SCALE: 1/8" = 1'-0"

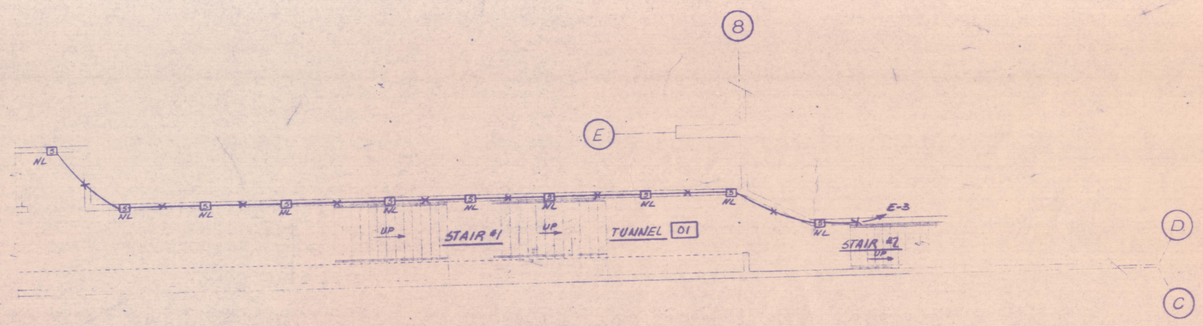

TUNNEL LEVEL

SCALE: 1/8" = 1'-0"

Joseph M. Doyle & Associates
South 112 Jefferson Street
Spokane, Washington 99204
Telephone (509) 326-4577
Electrical Engineers

Kenneth W. Brooks and Associates
Architect

STATE OF ALASKA
W. 1958 A
REGISTERED PROFESSIONAL ARCHITECT

drawn | checked

project
GATEWAY BOROUGH SCHOOL DISTRICT
KETCHIKAN GATEWAY BOROUGH, ALASKA

date | scale 1/8" = 1'-0" | date | job no.

SWIMMING POOL SCHOOL IMPROVEMENTS
PLAN - LEVEL, PLAN AND DETAILS
PLAN - ELECTRICAL

sheet no.
E-2